


SAFE PLACE & EVACUATION PLAN OF MOTHERHOOD PUBLIC SCHOOL SITUATED AT E-4/446, NEAR SAGAR MARKET, 4 1/2 PUSTA, SONIA VIHAR, DELHI-110094.

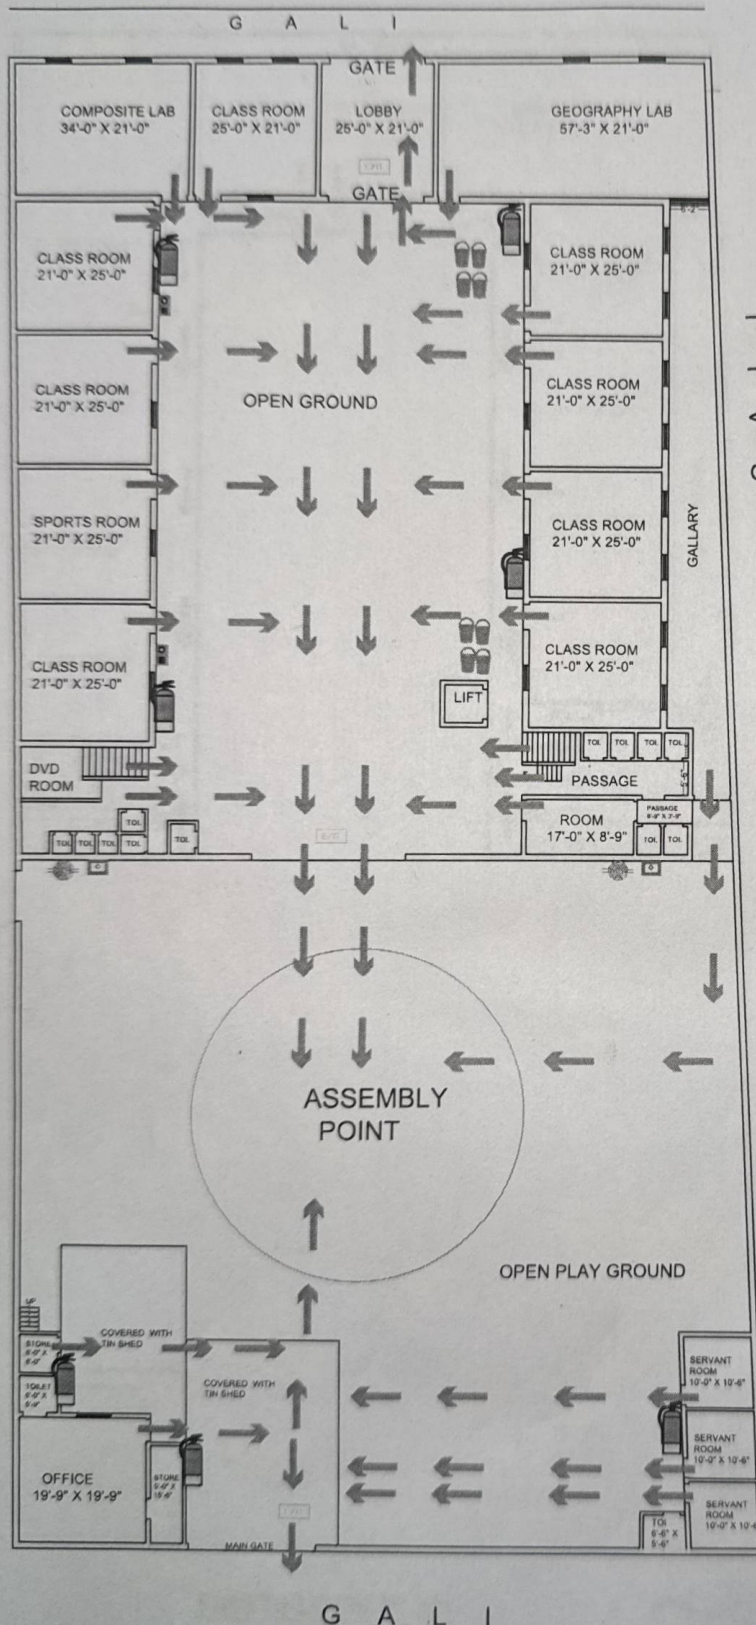

EMERGENCY HELP LINE PHONE NUMBERS

POLICE - 112
FIRE - 101
AMBULANCE - 102
DISASTER MANAGEMENT - 1077

FIRE EVACUATION LEGENDS :

SYMBOL	REFERENCE
	FIRE EXTINGUISHER
	FIRE HOSE REEL
	EXIT LIGHT
	PRIMARY ESCAPE ROUTE
	FIRE HOSE REEL CABINET
	SAND BUCKET
	FIRE ALARM

G A L L I

G A L L I

G A L L I

GROUND FLOOR PLAN

MANAGER


Motherhood Sr. Sec. School
E-4/446, Sonia Vihar
Delhi-110094

PRINCIPAL

Motherhood Sr. Sec. School
E-4/446, Sonia Vihar
Delhi-110094

R. S. YADAV & ASSOCIATES
Civil Engineers & Architects
Regd. MCD License No. E-1045/2014
Off. Ch. No. 81, Typist Block, Civil Sdho
De Haveli Condo, Delhi-110094
Mob. No. 9010725241, 8213521365

SAFE PLACE & EVACUATION PLAN OF MOTHERHOOD PUBLIC SCHOOL SITUATED AT E-4/446, NEAR SAGAR MARKET, 4 1/2 PUSTA, SONIA VIHAR, DELHI-110094.

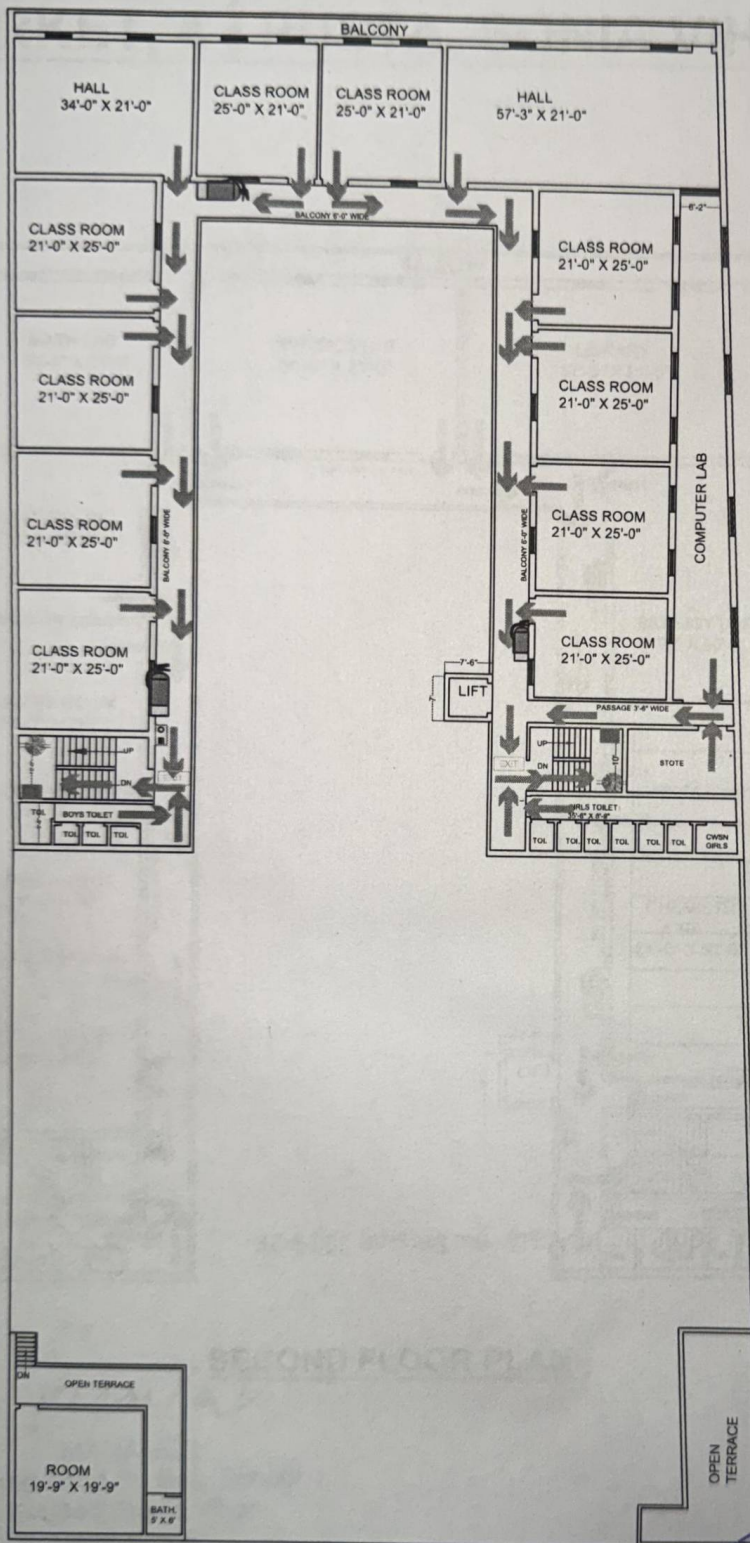

FIRST FLOOR PLAN

[Signature]
MANAGER
Motherhood Sr. Sec. School
E-4/446, Sonia Vihar
Delhi-110094

[Signature]
PRINCIPAL
Motherhood Sr. Sec. School
E-4/446, Sonia Vihar
Delhi-110094

EMERGENCY HELP LINE PHONE NUMBERS


POLICE - 112
FIRE - 101
AMBULANCE - 102
DISASTER MANAGEMENT - 1077

FIRE EVACUATION LEGENDS :

SYMBOL	REFERENCE
	FIRE EXTINGUISHER
	FIRE HOSE REEL
	EXIT LIGHT
	PRIMARY ESCAPE ROUTE
	FIRE HOSE REEL CABINET
	SAND BUCKET
	FIRE ALARM

[Signature]
R. S. YADAV & ASSOCIATES
Civil Engineers & Architects
Regd. MCO License No. E-104/2014
Off: Ch. No. 81, Typist Block, Civil Side
Tia Market Condo, Delhi-110094
Mob. No. 9010725241, 9813534385

SAFE PLACE & EVACUATION PLAN OF MOTHERHOOD PUBLIC SCHOOL SITUATED AT E-4/446, NEAR SAGAR MARKET, 4 1/2 PUSTA, SONIA VIHAR, DELHI-110094.

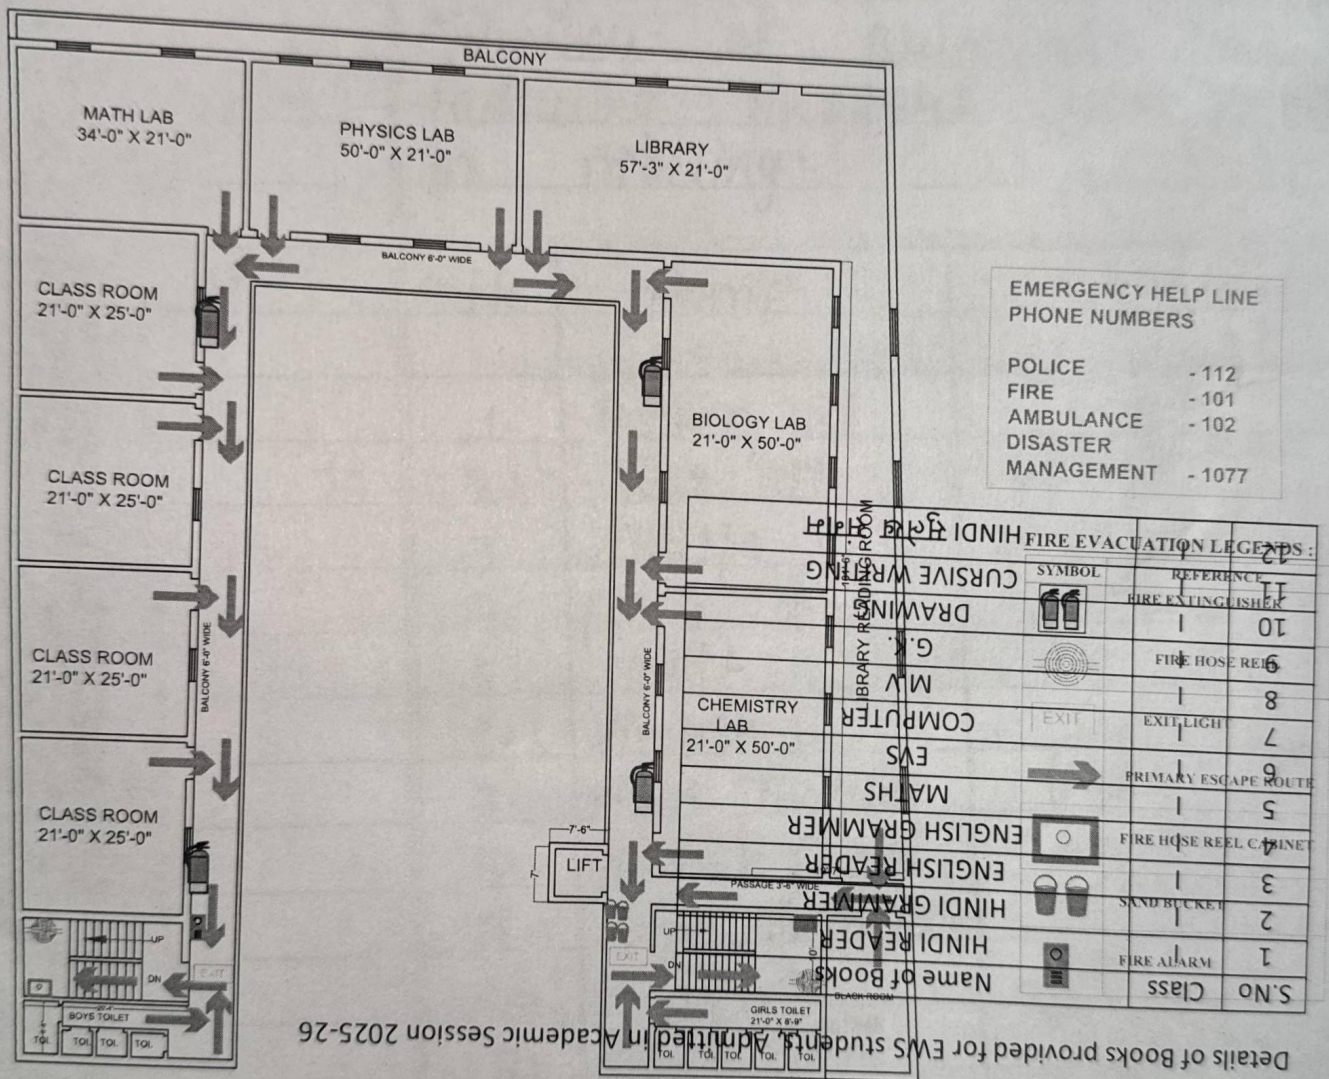

SECOND FLOOR PLAN

MANAGER
Motherhood Sr. Sec. School
E-4/446, Sonia Vihar
Delhi-110094

R. S. YADAV & ASSOCIATES
Civil Engineers & Architects
Regd. MCD License No. E-1945/2014
Off. Ch. No. 61, Typist Block, Civil Side
Tia Hazari Courts, Delhi-110054
Mob. No. 9810725241, 9213534855